
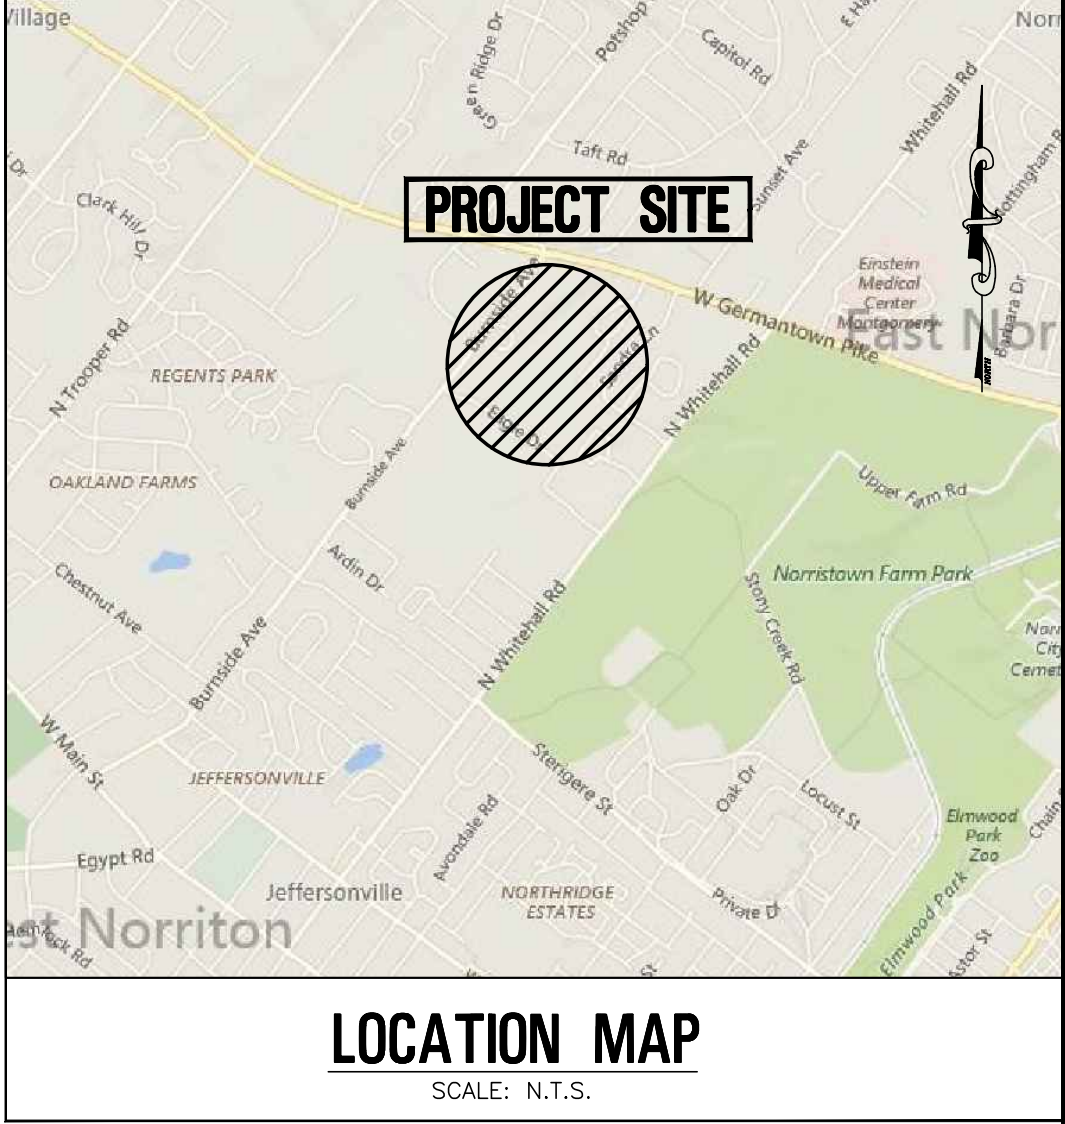


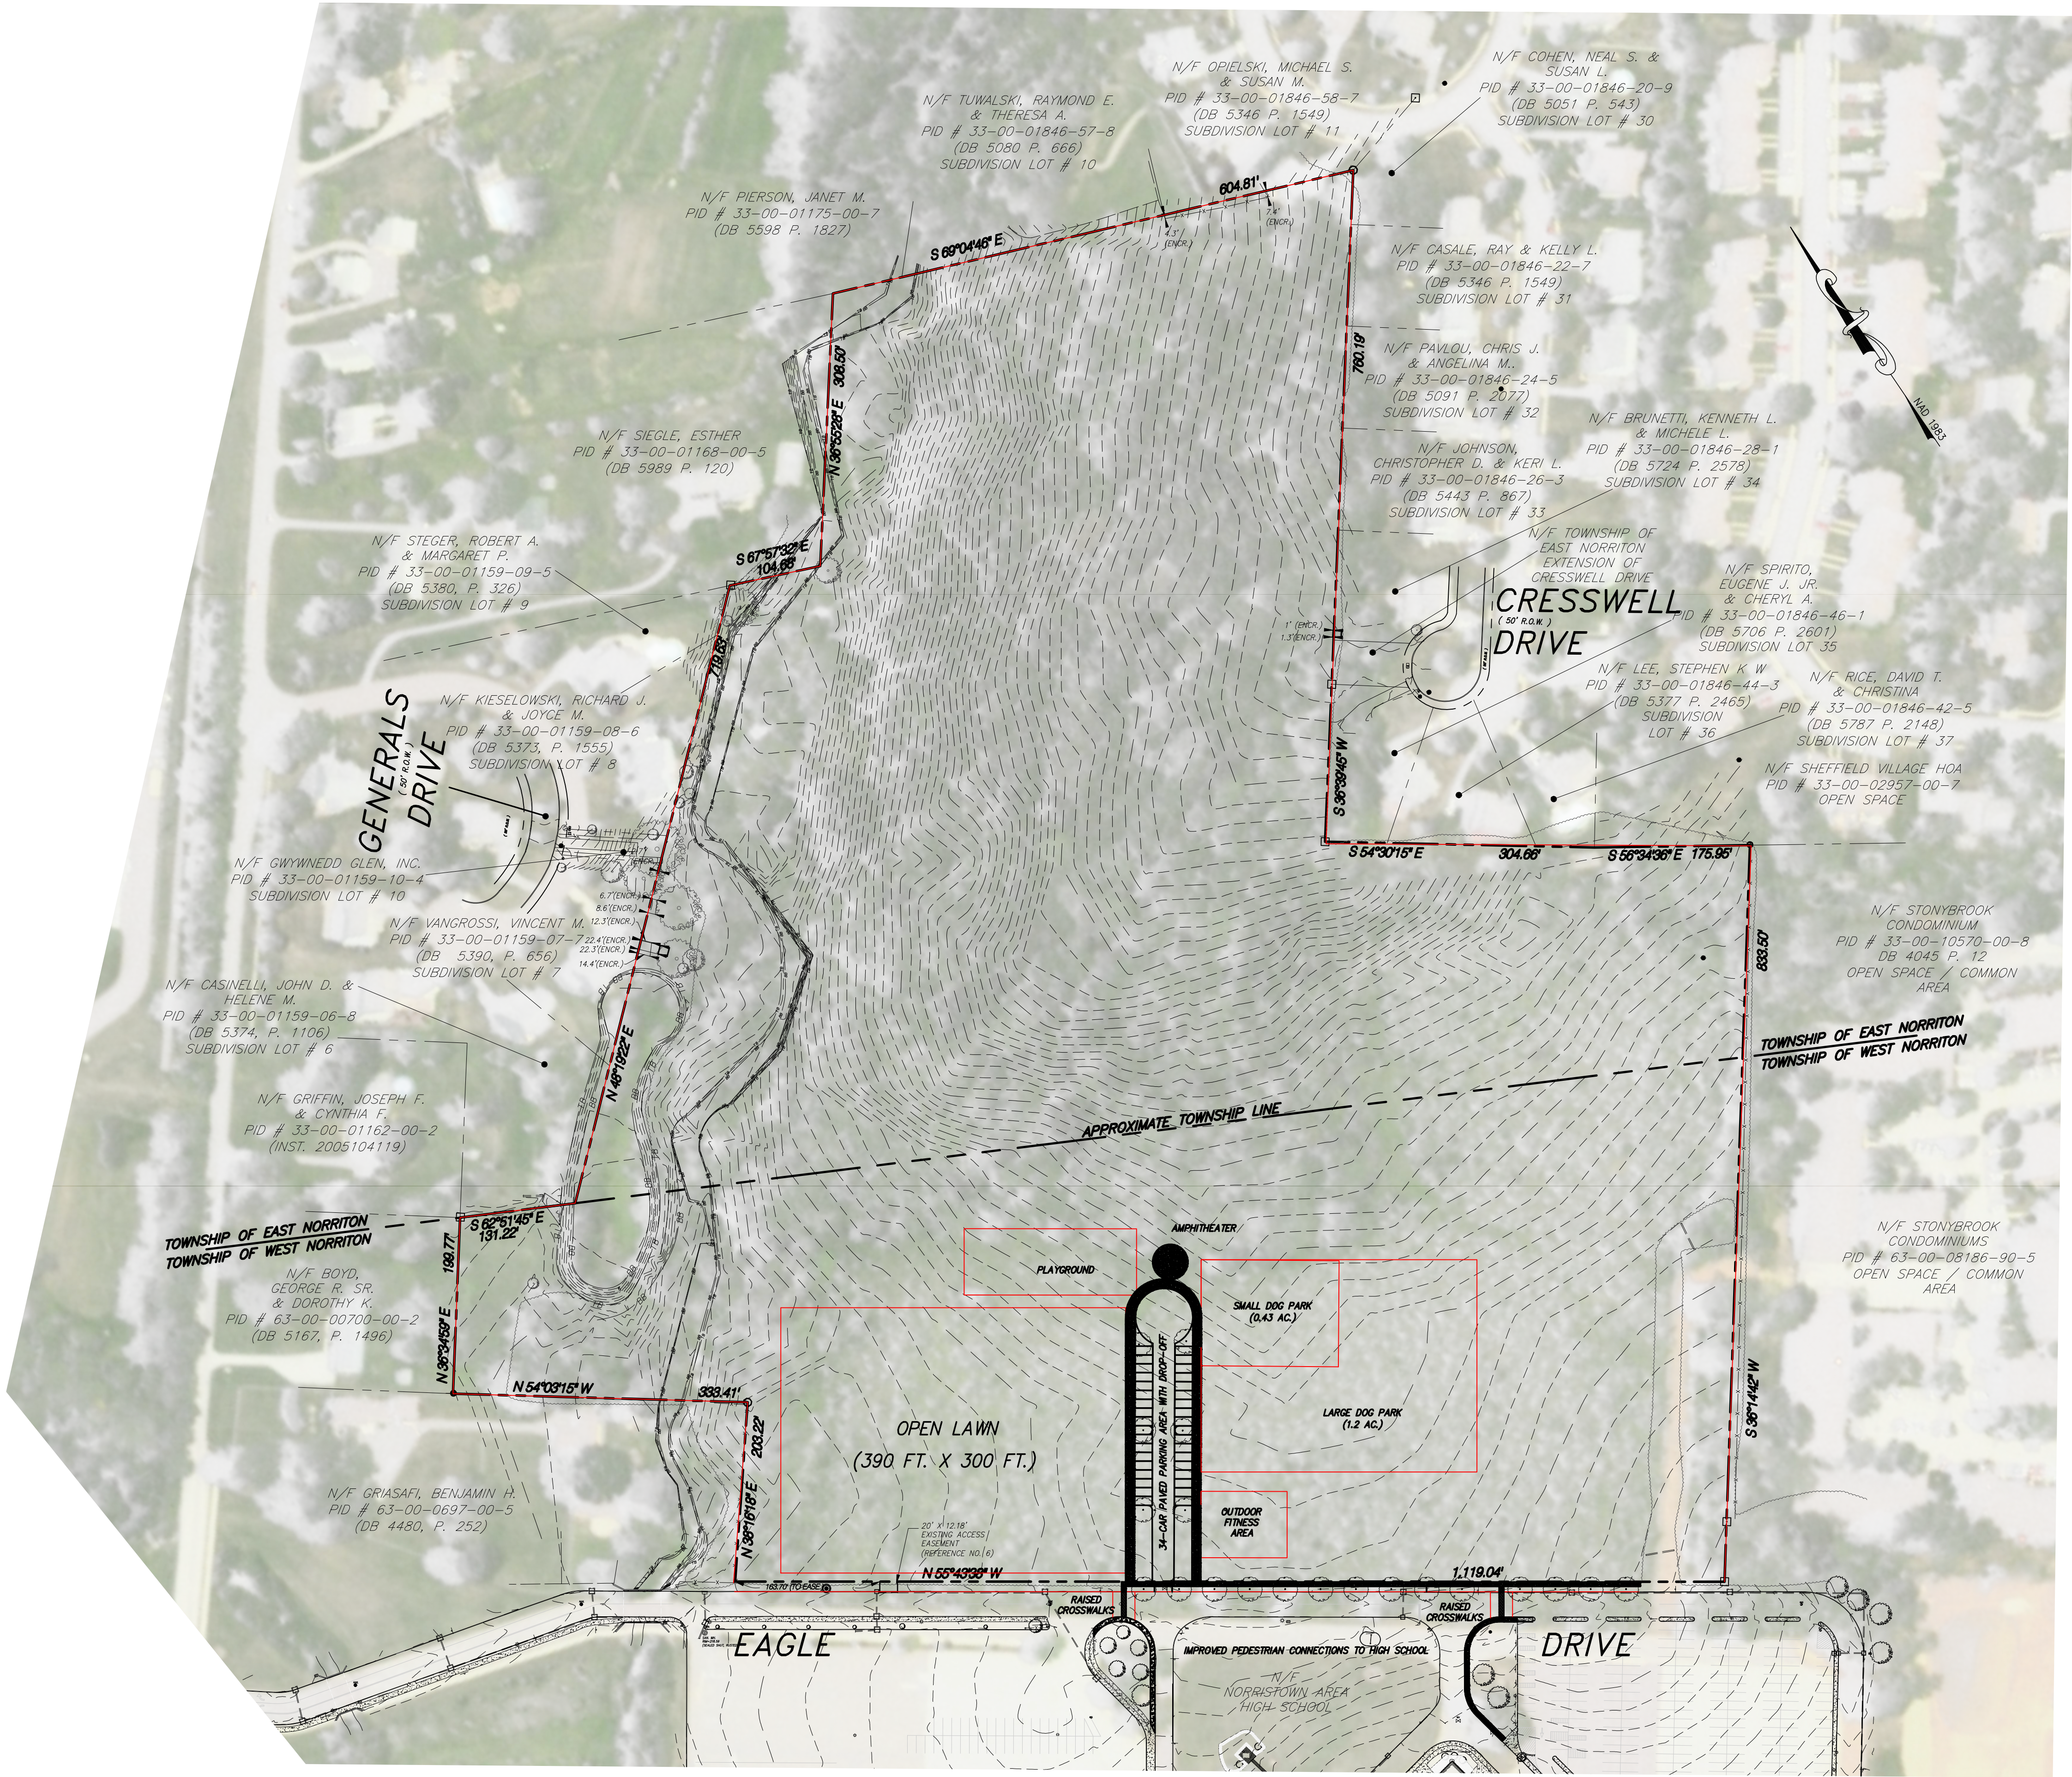

- AMENITIES:**
- 66-CAR PAVED PARKING LOT
 - DOG PARK (LARGE AND SMALL)
 - STREAM STABILIZATION
 - FOREST MANAGEMENT
 - IMPROVED PEDESTRIAN CONNECTIONS
 - PLAYGROUND
 - ADULT FITNESS AREA
 - LAWN AREA (390 X 300 FT.)

CONCEPT E

VAN LANDEGHEM PARK

TOWNSHIP OF EAST NORRITON & TOWNSHIP OF WEST NORRITON,
MONTGOMERY COUNTY, PENNSYLVANIA

R
V
&
B

REMINGTON, VERNICK & BEACH ENGINEERS

922 FAYETTE STREET, CONSHOHOCKEN, PA. 19428
(610) 940-1050, FAX: (610) 940-1161, WEB SITE ADDRESS: WWW.RVE.COM

SCALE	DATE	DRAWN BY	DSGN. BY	CHK'D. BY	DWG. NO.	SHEET NO.
1"=100'	2/22/17	J.S.	K.T.	C.F.	PMWNT001	1 OF 1

DWG. FILE PATH/NAME

F:\Municipal\West Norriton\CONCEPT E Overlay.dwg